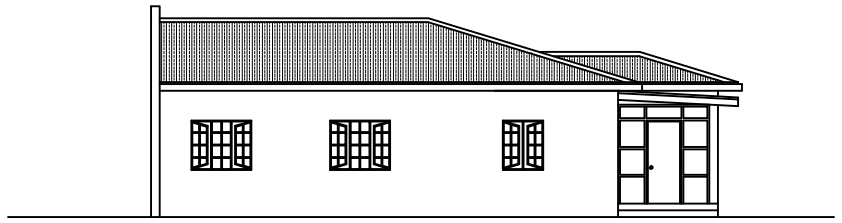

NORTH ELEVATION
scale 1:200

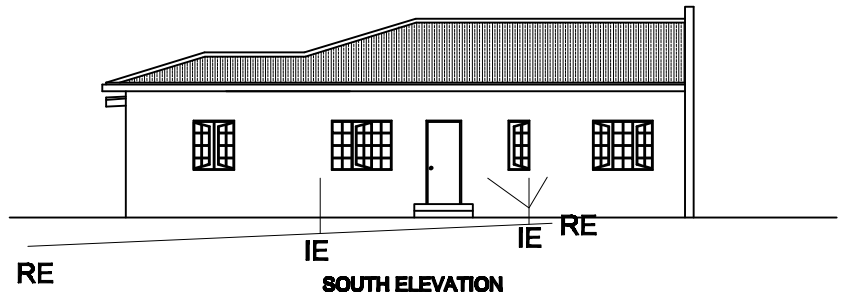

SOUTH ELEVATION
scale 1:200

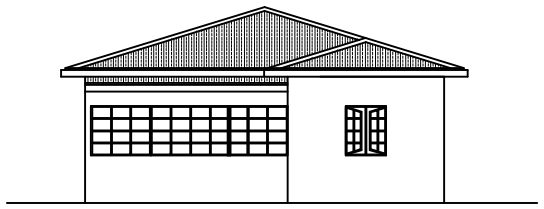

WEST ELEVATION
scale 1:200

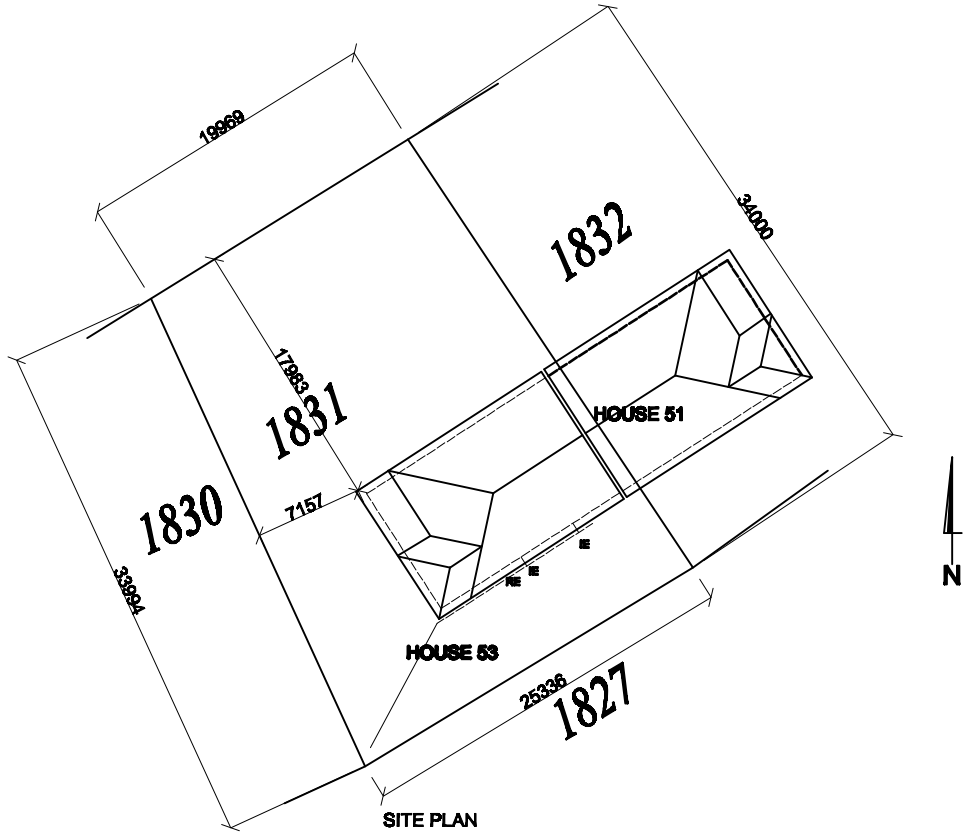

SITE PLAN
1:500

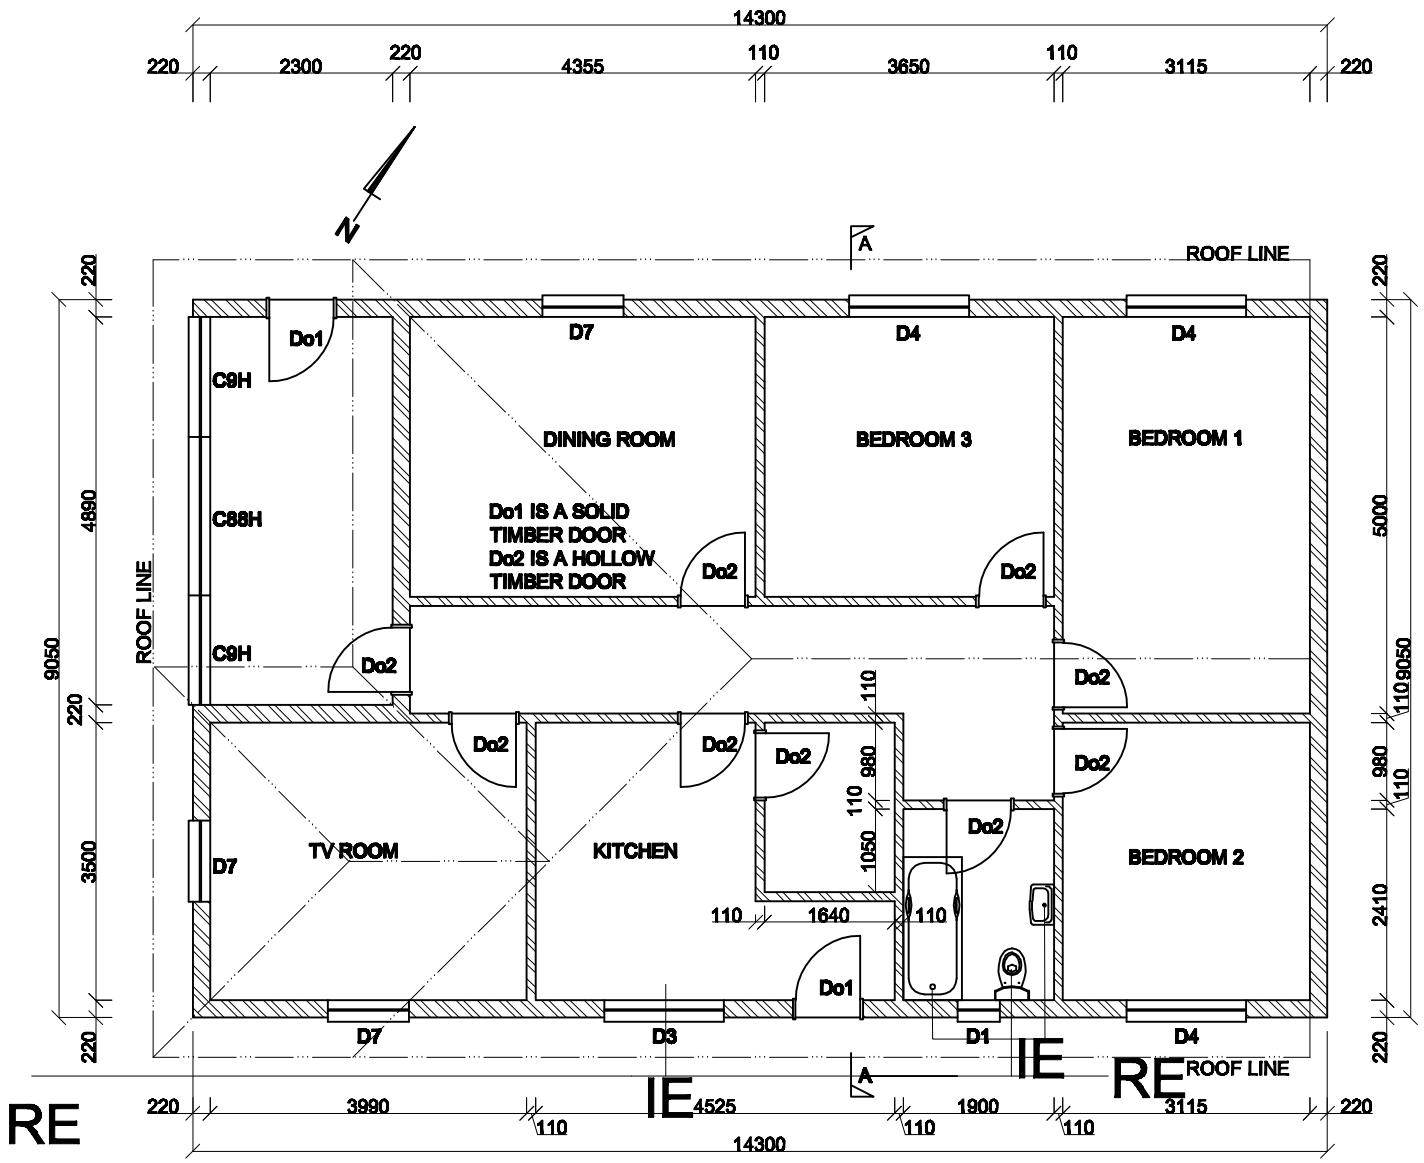

GROUND FLOOR PLAN
scale 1:100

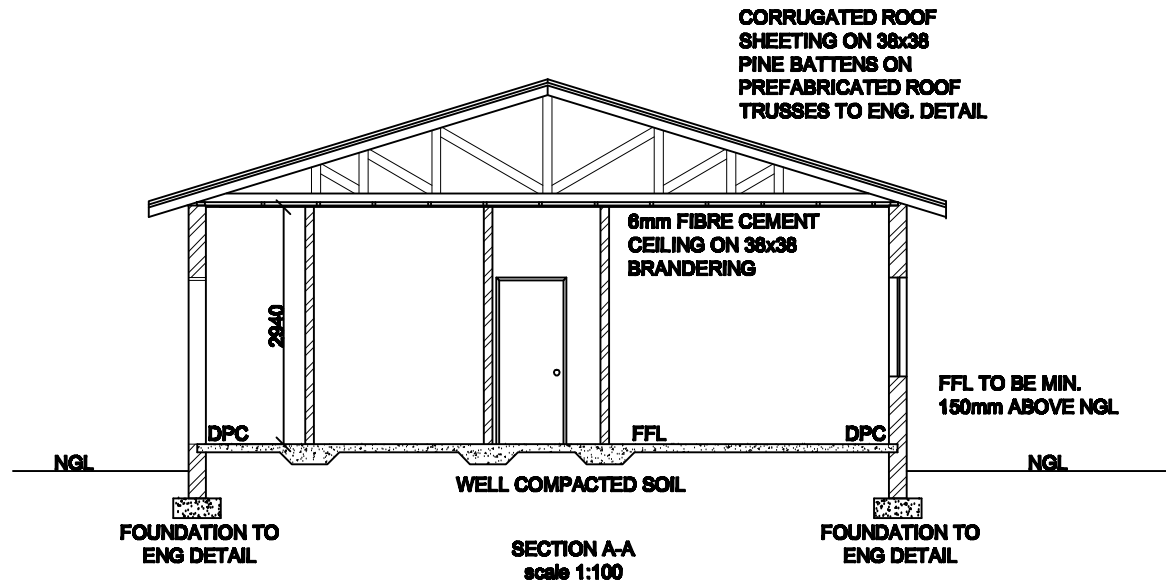

SECTION A-A
scale 1:100

TITEL

BUILDING PLANS FOR ERF 1831 IN GROOTVLEI MINE

SCALE

AS SHOWN

DRAWING NO.	REVISION
53_01	0